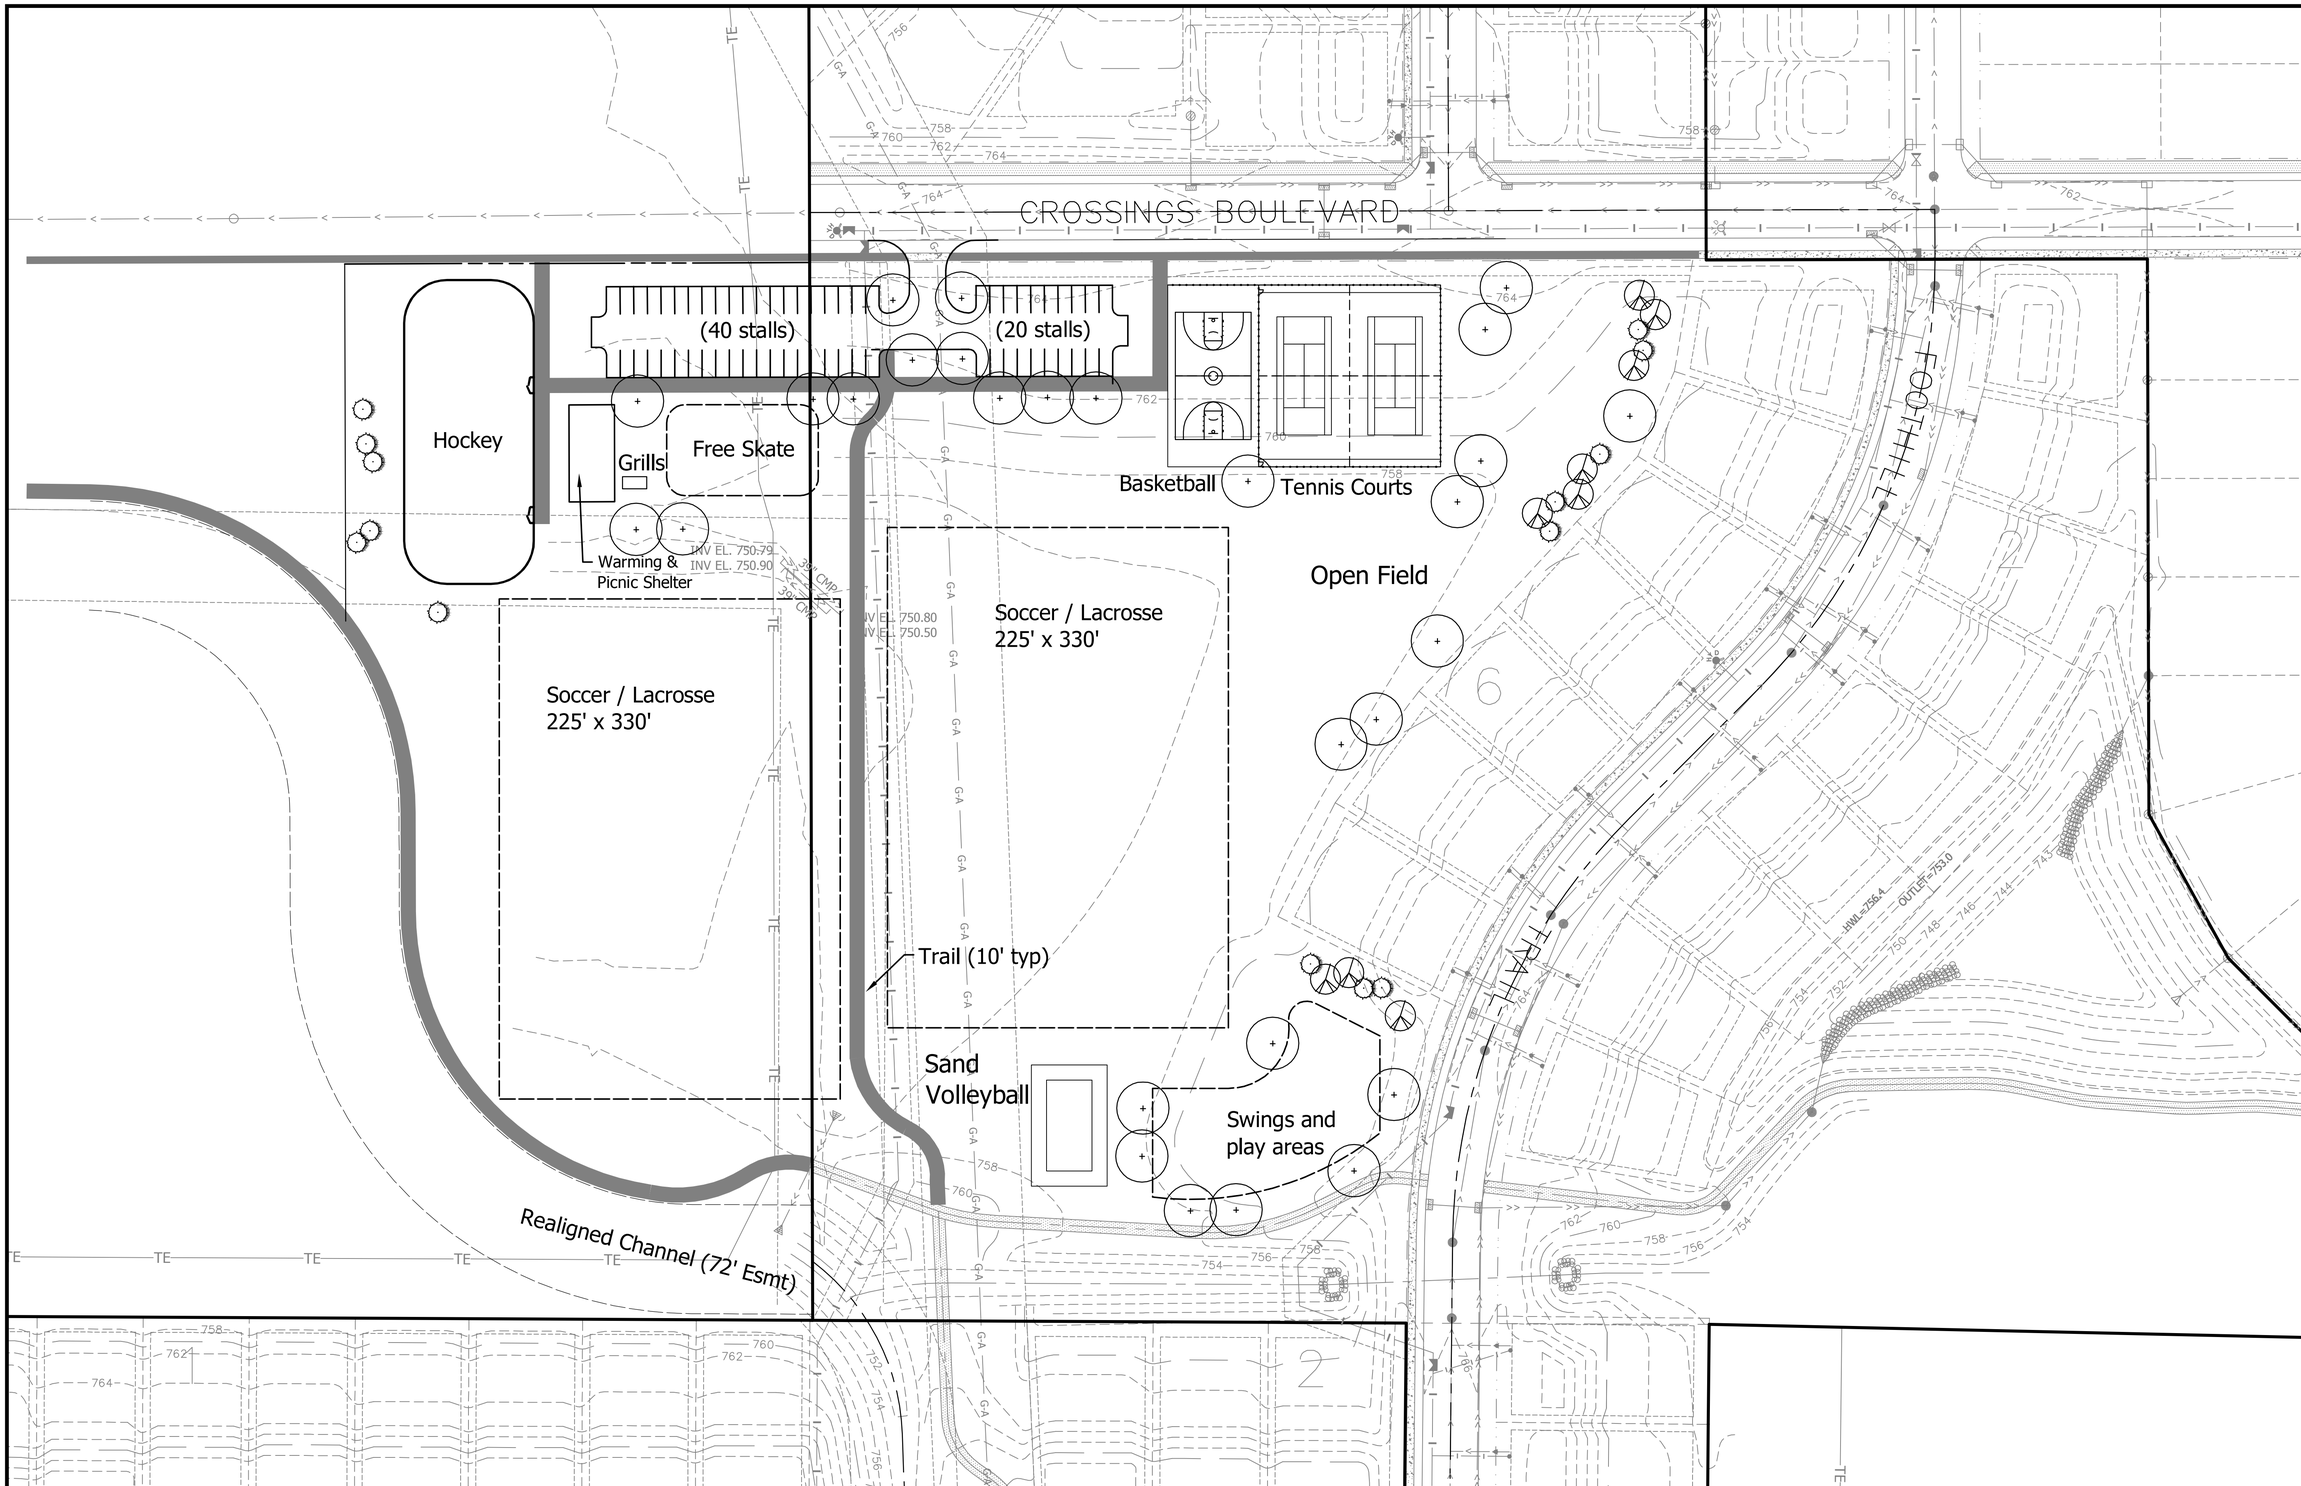

A1 CONCEPT A1 - RIVERSIDE FIELDS / RIVERSIDE BLUFFS PARK (REALIGNED CHANNEL)

Scale: 1:50

K:\77\7710020\CAD\Dwg\7711002XSNO.dwg 3/24/2011 3:19:56 PM

Bonestroo
2335 Highway 36 W
St. Paul, MN 55113
Ph: 651-636-4600
Fax: 651-636-1311
www.bonestroo.com
© BONESTROO 2010

I HEREBY CERTIFY THAT THIS PLAN, SPECIFICATION, OR REPORT WAS PREPARED BY ME OR UNDER MY DIRECT SUPERVISION AND THAT I AM A DULY LICENSED UNDER THE LAWS OF THE STATE OF

PRINT NAME: _____ LIC. NO. _____

SIGNATURE: _____

DATE: _____

SHAKOPEE, MINNESOTA

RIVERSIDE FIELDS / RIVERSIDE BLUFFS PARK

NO.	REVISION	DATE
		03-23/2011

SURVEY
DRAWN
DESIGNED
APPROVED
PROJ. NO. 000077110020

SHEET NUMBER