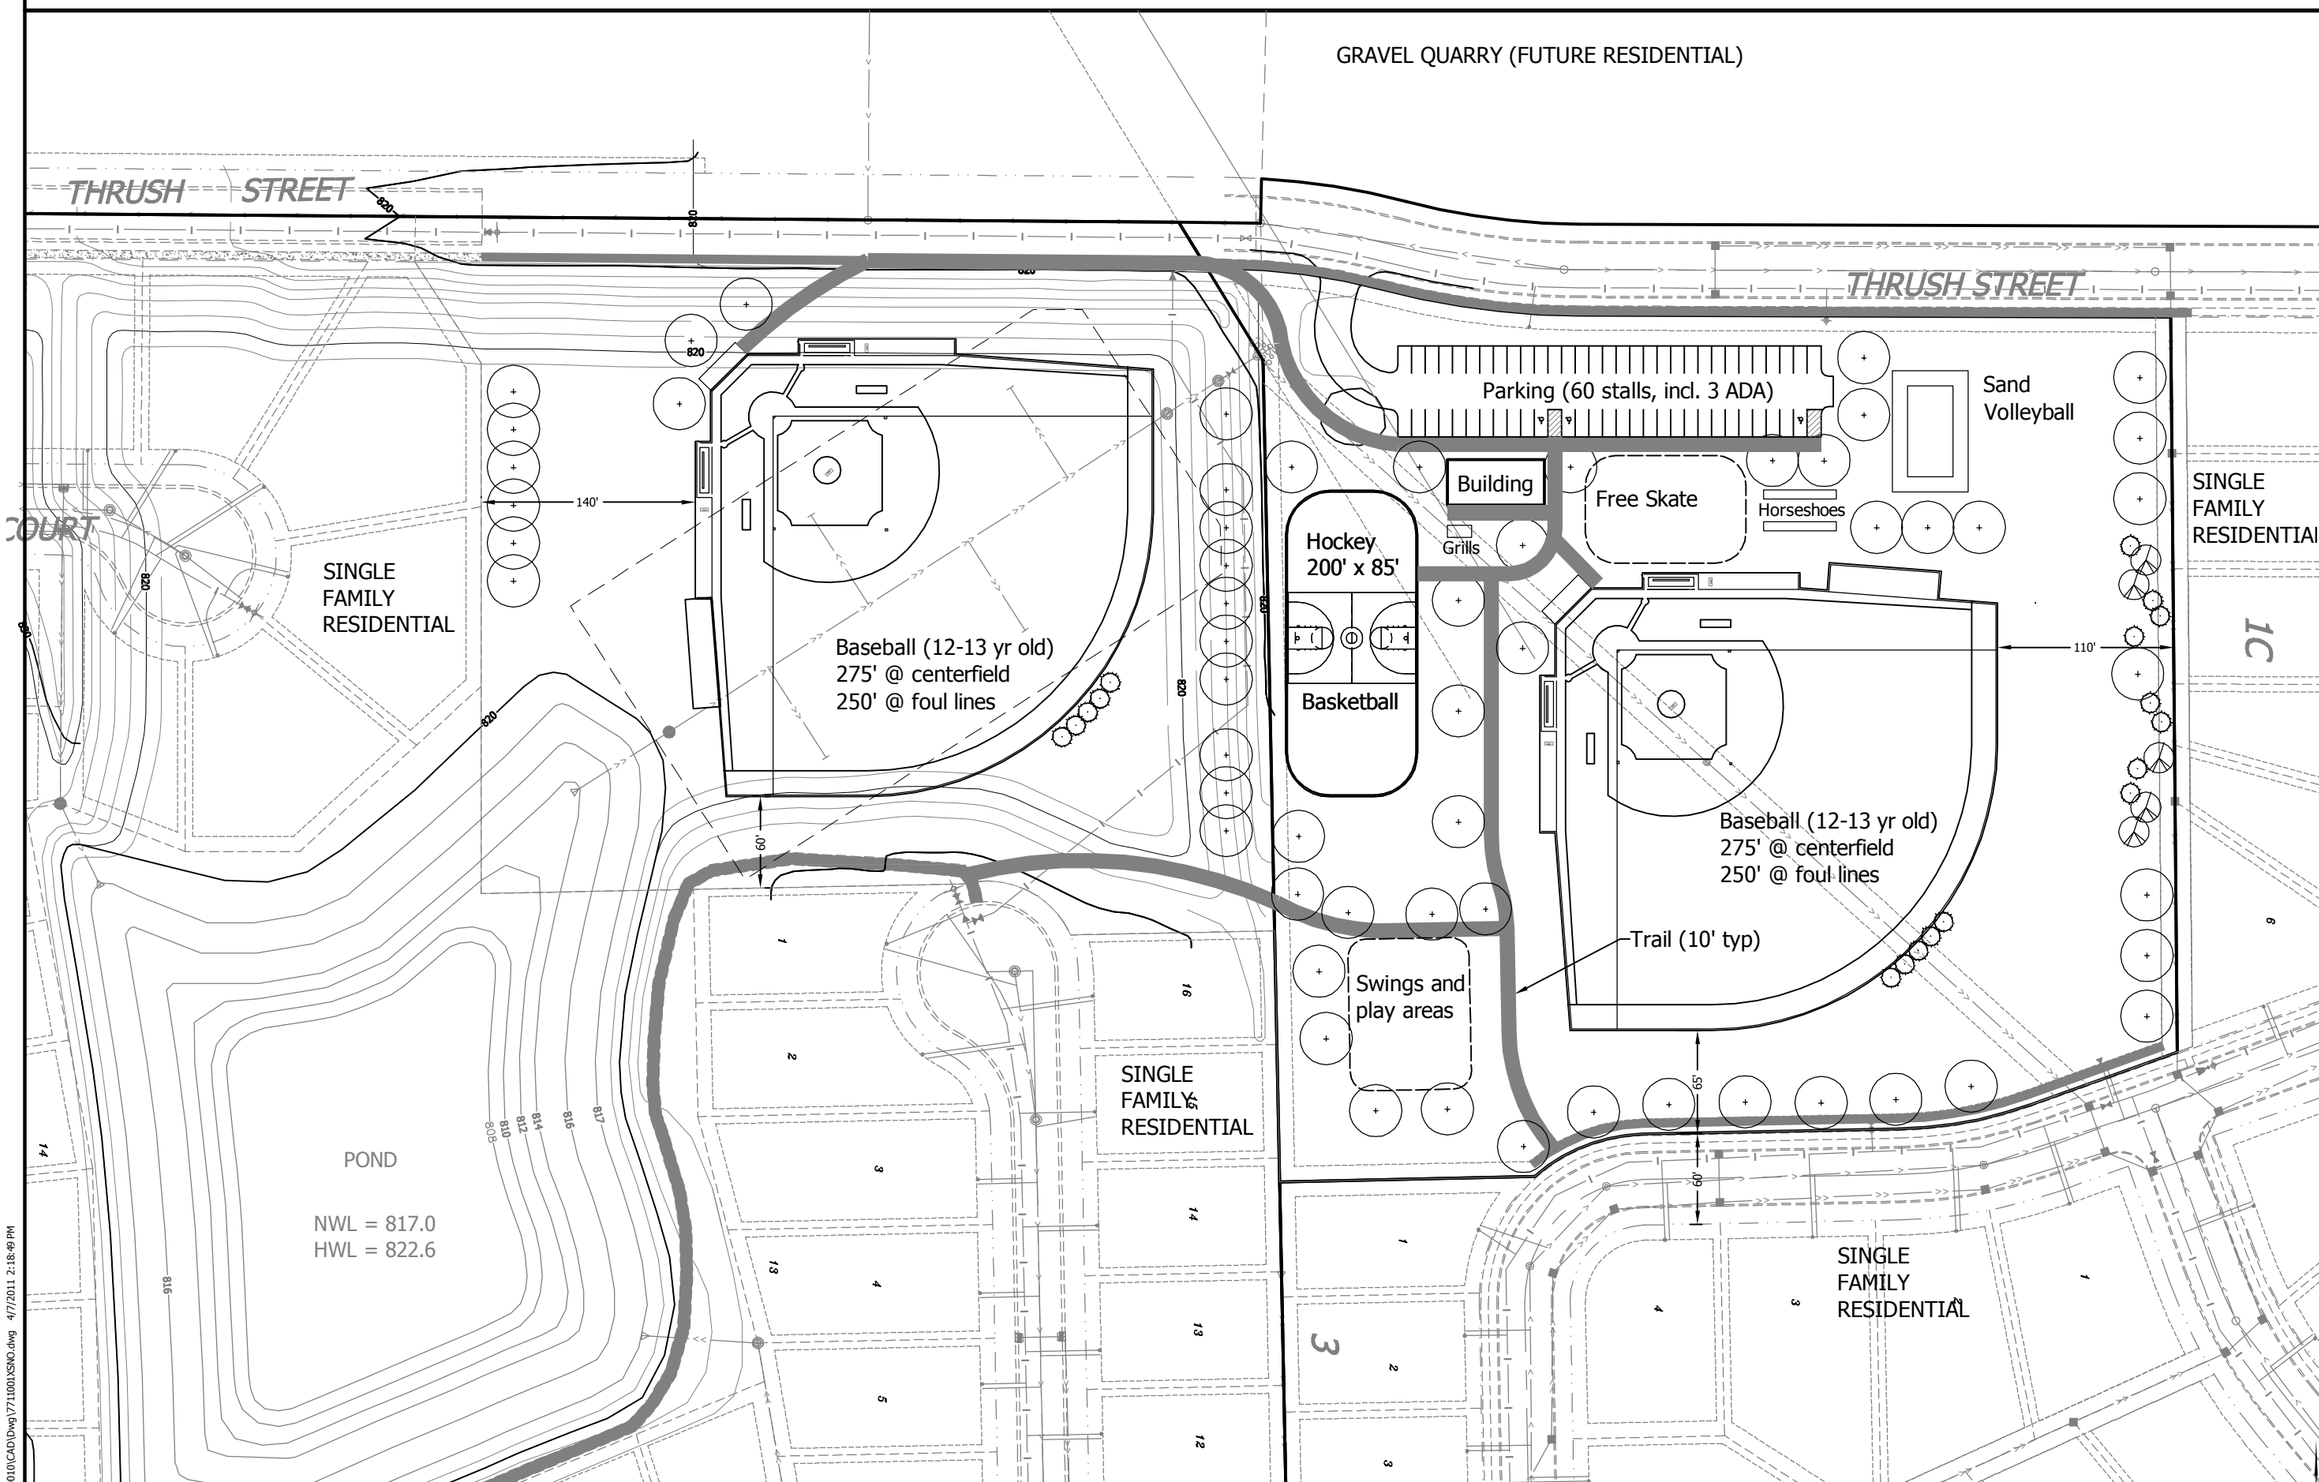

C2 CONCEPT C2 - GREENFIELD EAST / PARK MEADOWS PARK (BASEBALL FIELDS)

Scale: 1:50

K:\77\7710010\CAD\Dwg\7710010XSNO.dwg 4/7/2011 2:18:49 PM

Bonestroo
2335 Highway 36 W
St. Paul, MN 55113
Ph: 651-636-4600
Fax: 651-636-1311
www.bonestroo.com
© BONESTROO 2010

I HEREBY CERTIFY THAT THIS PLAN, SPECIFICATION, OR REPORT WAS PREPARED BY ME OR UNDER MY DIRECT SUPERVISION AND THAT I AM A DULY LICENSED UNDER THE LAWS OF THE STATE OF

PRINT NAME: _____ SIGNATURE: _____ LIC. NO. _____ DATE: _____

SHAKOPEE, MINNESOTA
GREENFIELD EAST PARK/MEADOWS PARK

NO.	REVISION	DATE
		04-06/2011

SURVEY	
DRAWN	
DESIGNED	
APPROVED	
PROJ. NO.	000077110010

SHEET NUMBER